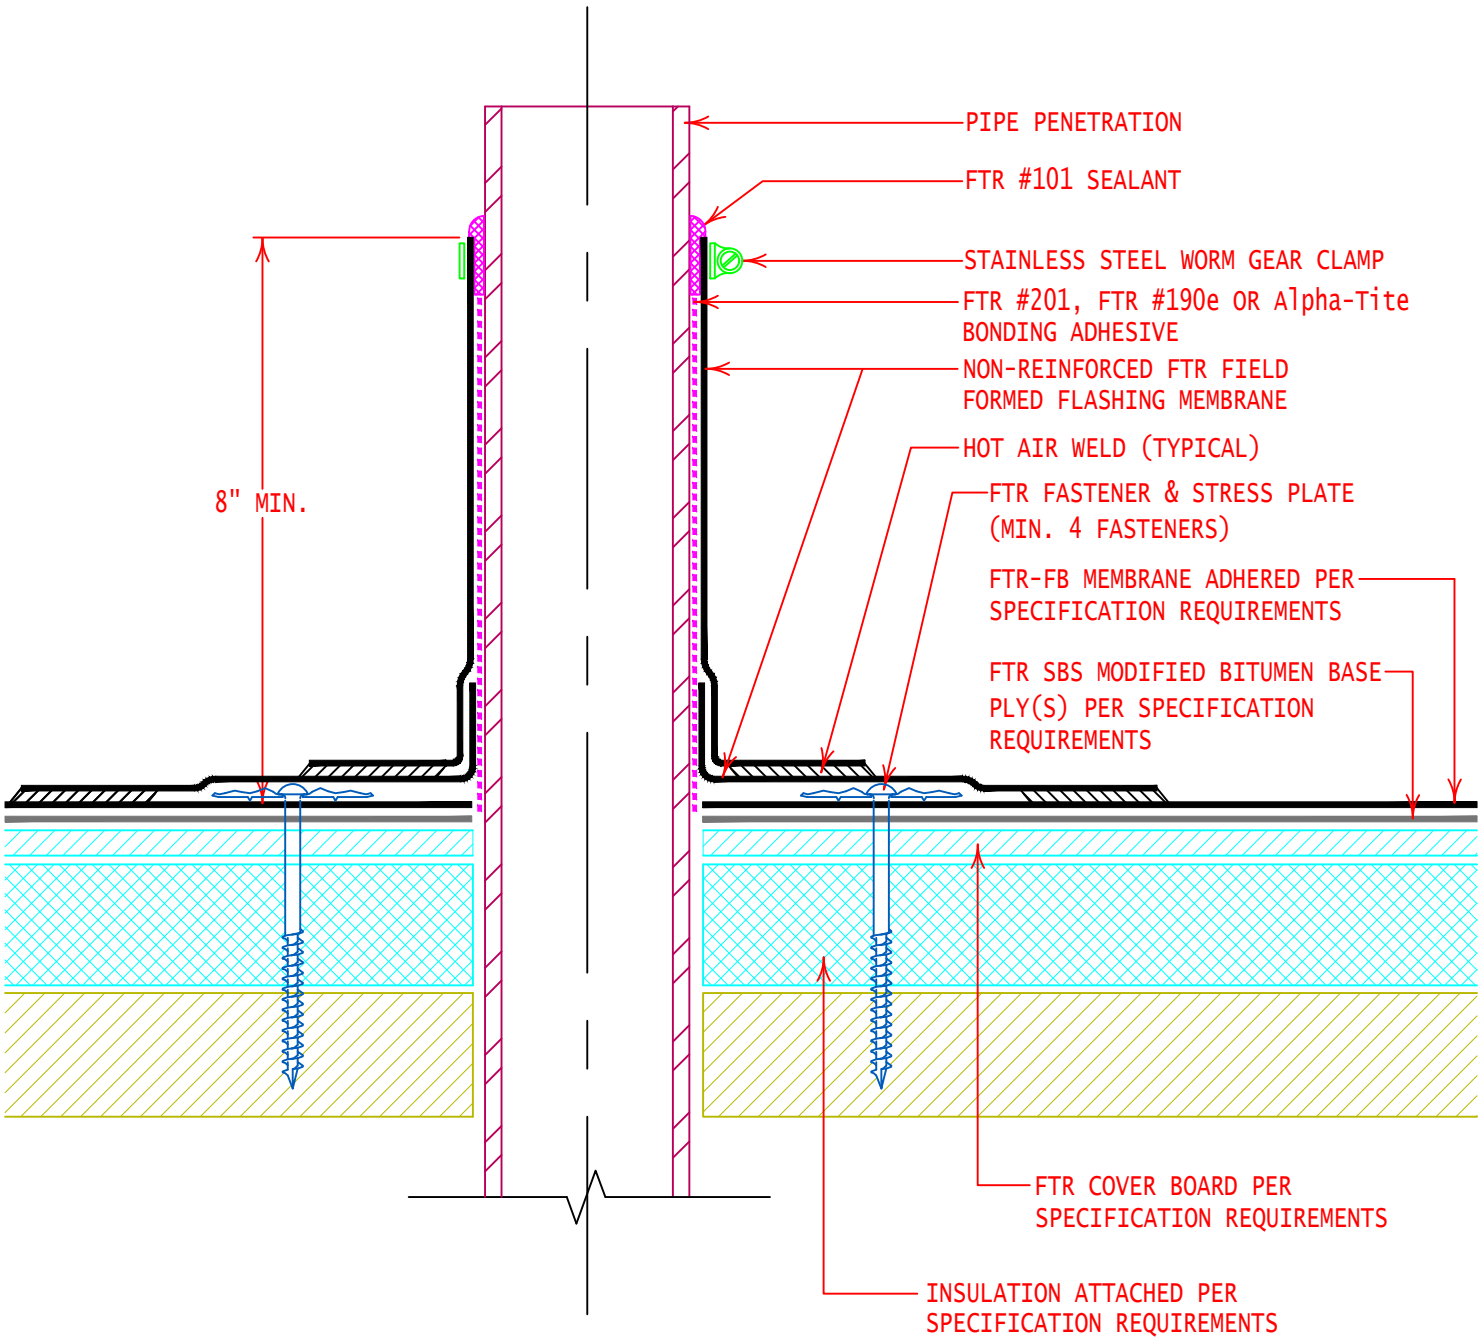

Fiberlite® Seaman Corporation

GENERAL REFERENCE: "FTR GS 01/21"	TYPICAL MULTI-PLY FIELD FABRICATED PIPE FLASHING		
APPLICABLE SYSTEMS: "FTR MP 01/21"	REVISES DETAIL	ISSUE DATE	DRAWING NUMBER
	ALL PREVIOUS	02-26-21	FTR-DP4MP