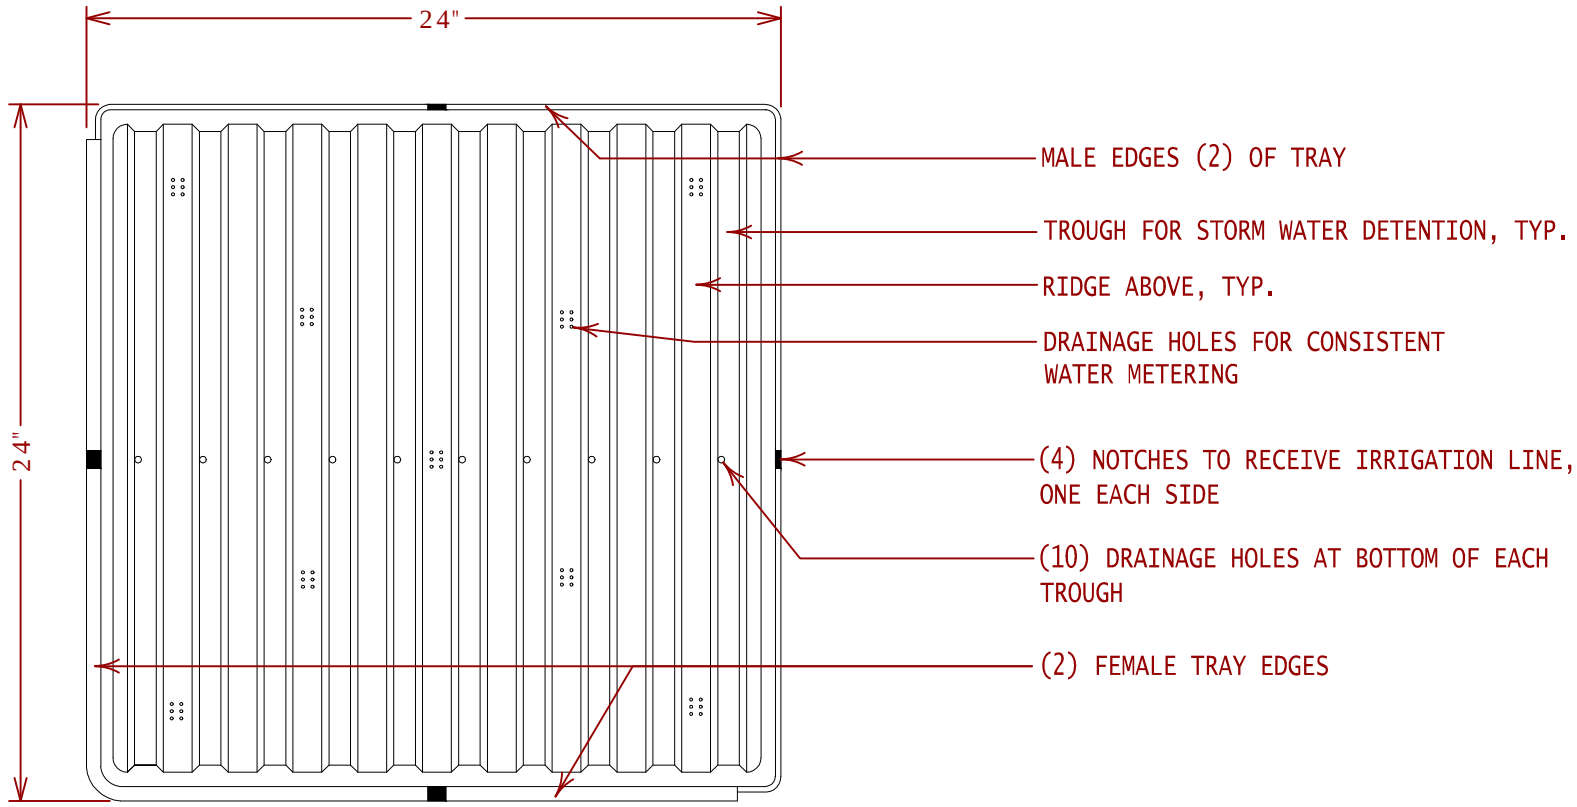

PLAN VIEW

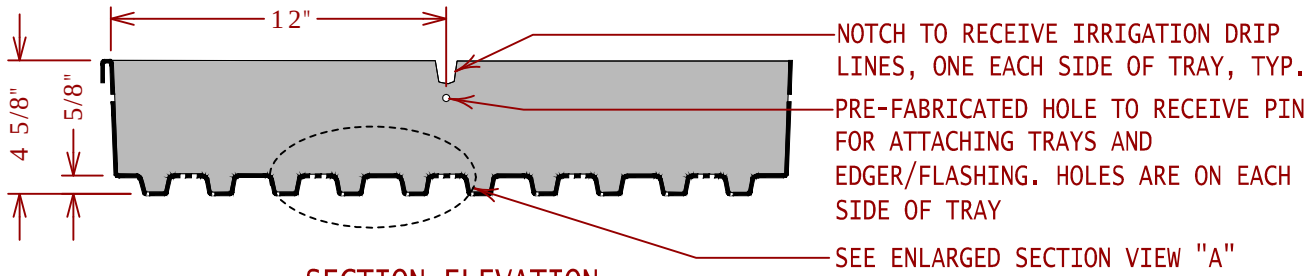

SECTION-ELEVATION

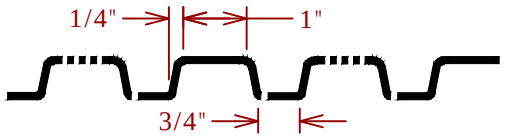

ENLARGED SECTION VIEW "A"

FiberTite Green
Seaman Corporation

GENERAL REFERENCE:
"FTR GS02-13"

APPLICABLE SYSTEMS:
"FTG VRS05-13"

"FIBERTITE GREEN VEGETATED ROOF SYSTEM"
TYPICAL FTGVRS TRAY PROFILE

REVISES DETAIL	ISSUE DATE	DRAWING NUMBER
ALL PREVIOUS	04-03-13	FTG-DTRAY1